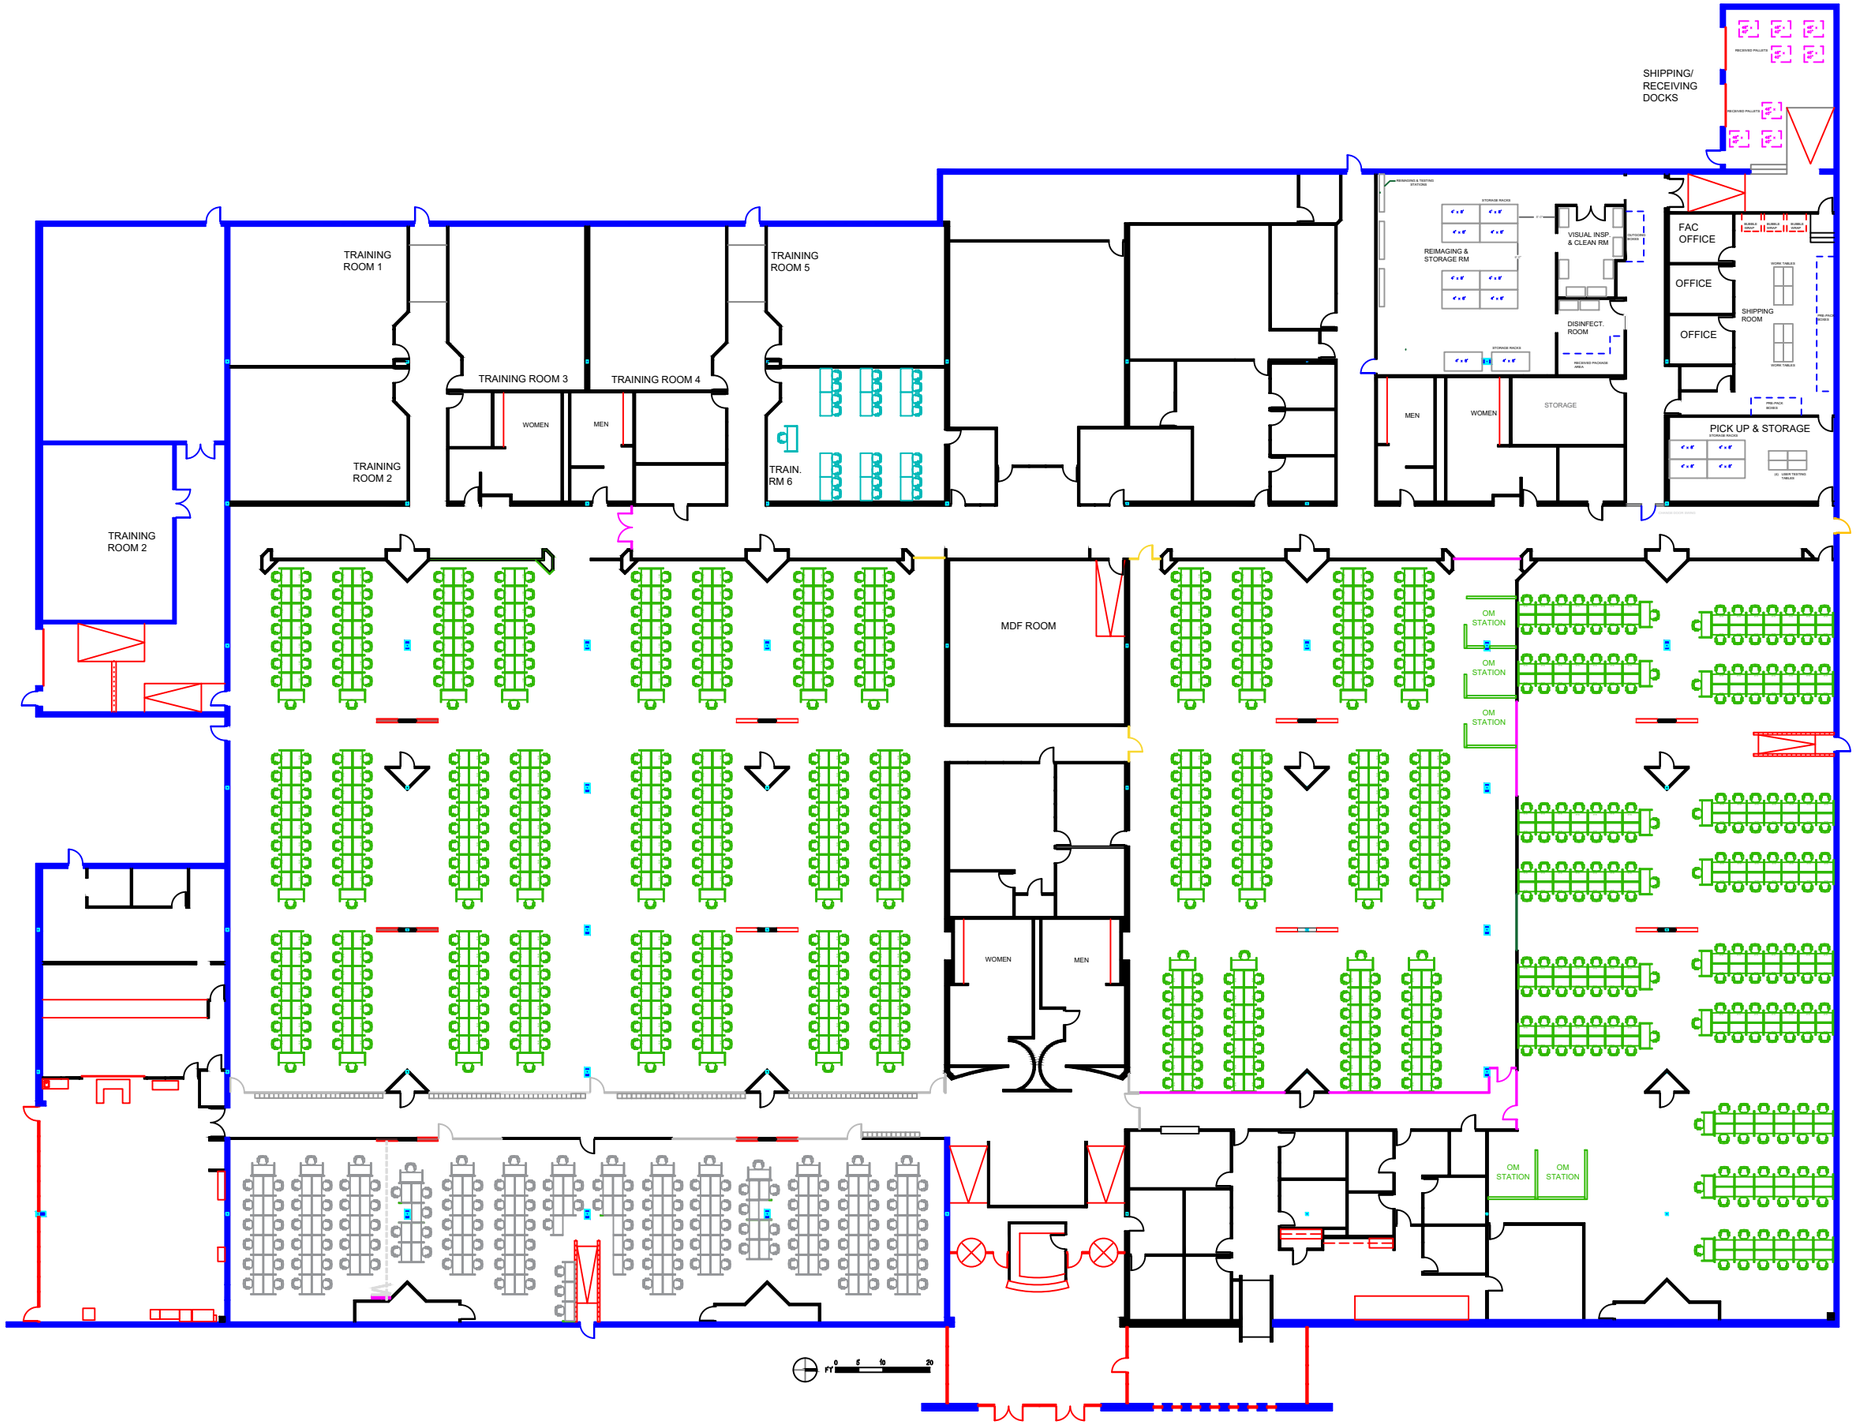

ALORICA SARALAND, AL
SPACE PLAN - REVISION DATE: 22 JULY 2021